


CHANNEL 1  
MC12 X 25 A36  
1 REQUIRED

TOP VIEW CHANNEL 2 – WELD STUDS NOT SHOWN

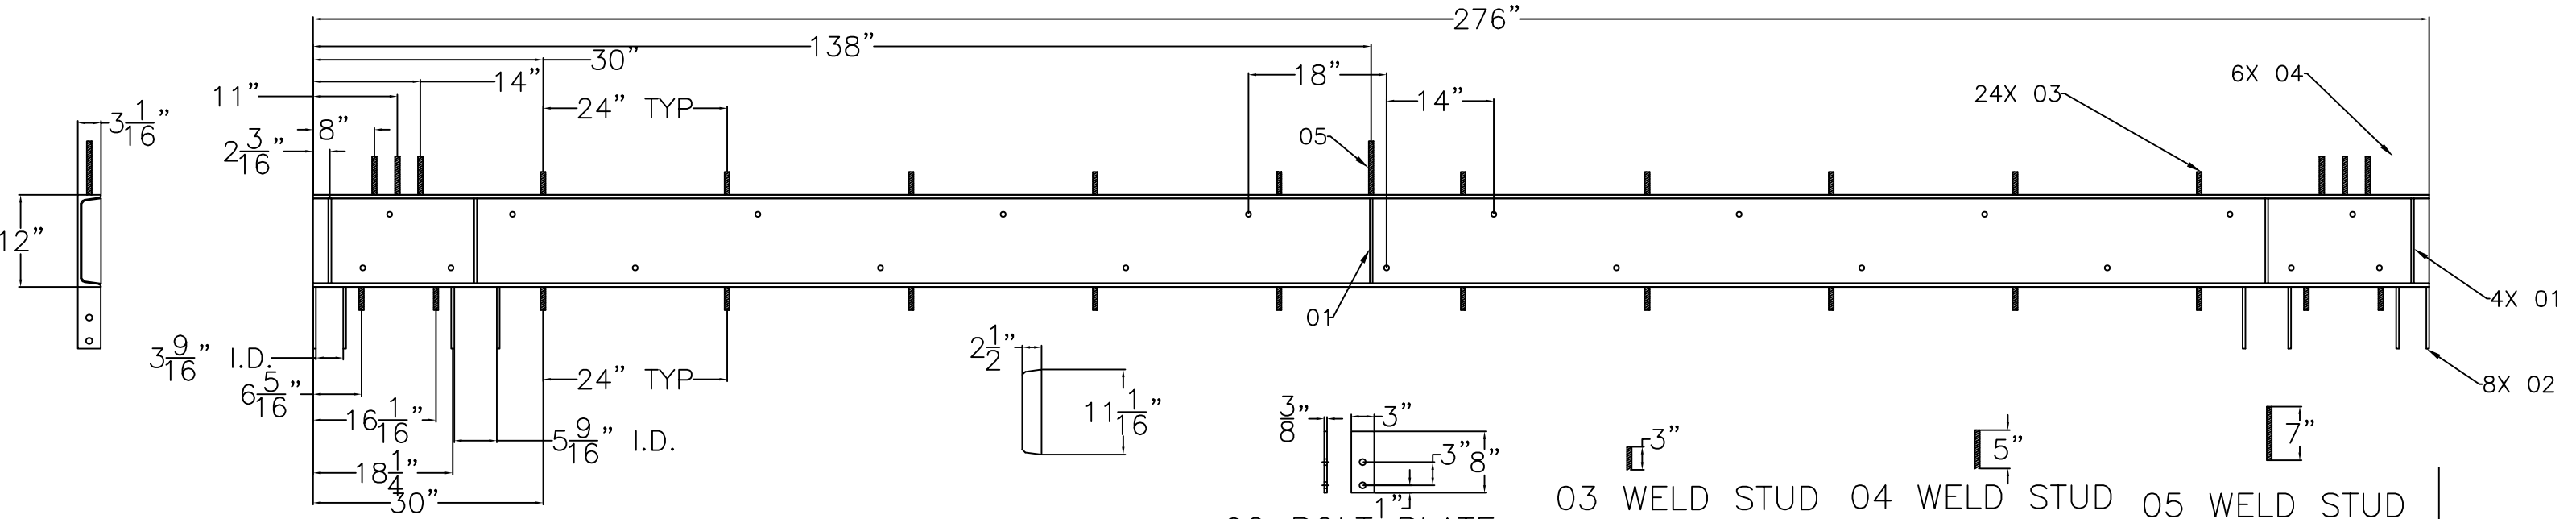

CHANNEL 2  
MC12 X 25 A36  
1 REQUIRED

01 STIFFENER  
PL  $\frac{3}{8}$ " A36  
10 REQUIRED

02 BOLT PLATE  
PL  $\frac{3}{8}$ " A36  
16 REQUIRED

03 WELD STUD  
5/8-11 X 3"  
50 REQUIRED

04 WELD STUD  
5/8-11 X 5"  
6 REQUIRED

05 WELD STUD  
5/8-11 X 7"  
2 REQUIRED

REVISIONS:

- 1) 12/15/21 TS CHANGE BEAM TO 41.13 ADD MISSING PIECES
- 2) 12/20/21 TS CHANGE BEAM TO C12 X 25
- 3) 12/21/21 TS MOVE STUDS, ADD HOLD DOWN HOLES

NOTE: BOTH CHANNELS MIRROR  
EXCEPT 5" STUDS AT END AND  
 $\frac{11}{16}$ " HOLES IN FLANGES

<b>MARTIN'S METAL FABRICATION</b> <small>AN IRVING-CLOUD COMPANY</small>			
DATE	12/8/21	REV	2
CHKD	-	BY	WLC
APPROV	-	CUSTOMER	SLAVE CONSTRUCTION
TITLE: CHANNELS			
Q-8871			
SIZE: A		DRW NO: 210431	REV: 3

TOLERANCES ARE IN INCHES  
FRACTIONS:  $\pm \frac{1}{16}$   
DECIMALS:  $\pm .015$   
ANGLES:  $\pm .1^\circ$